Township of Berkeley Heights

Union County, New Jersey

Storm Sewer System

December 2009

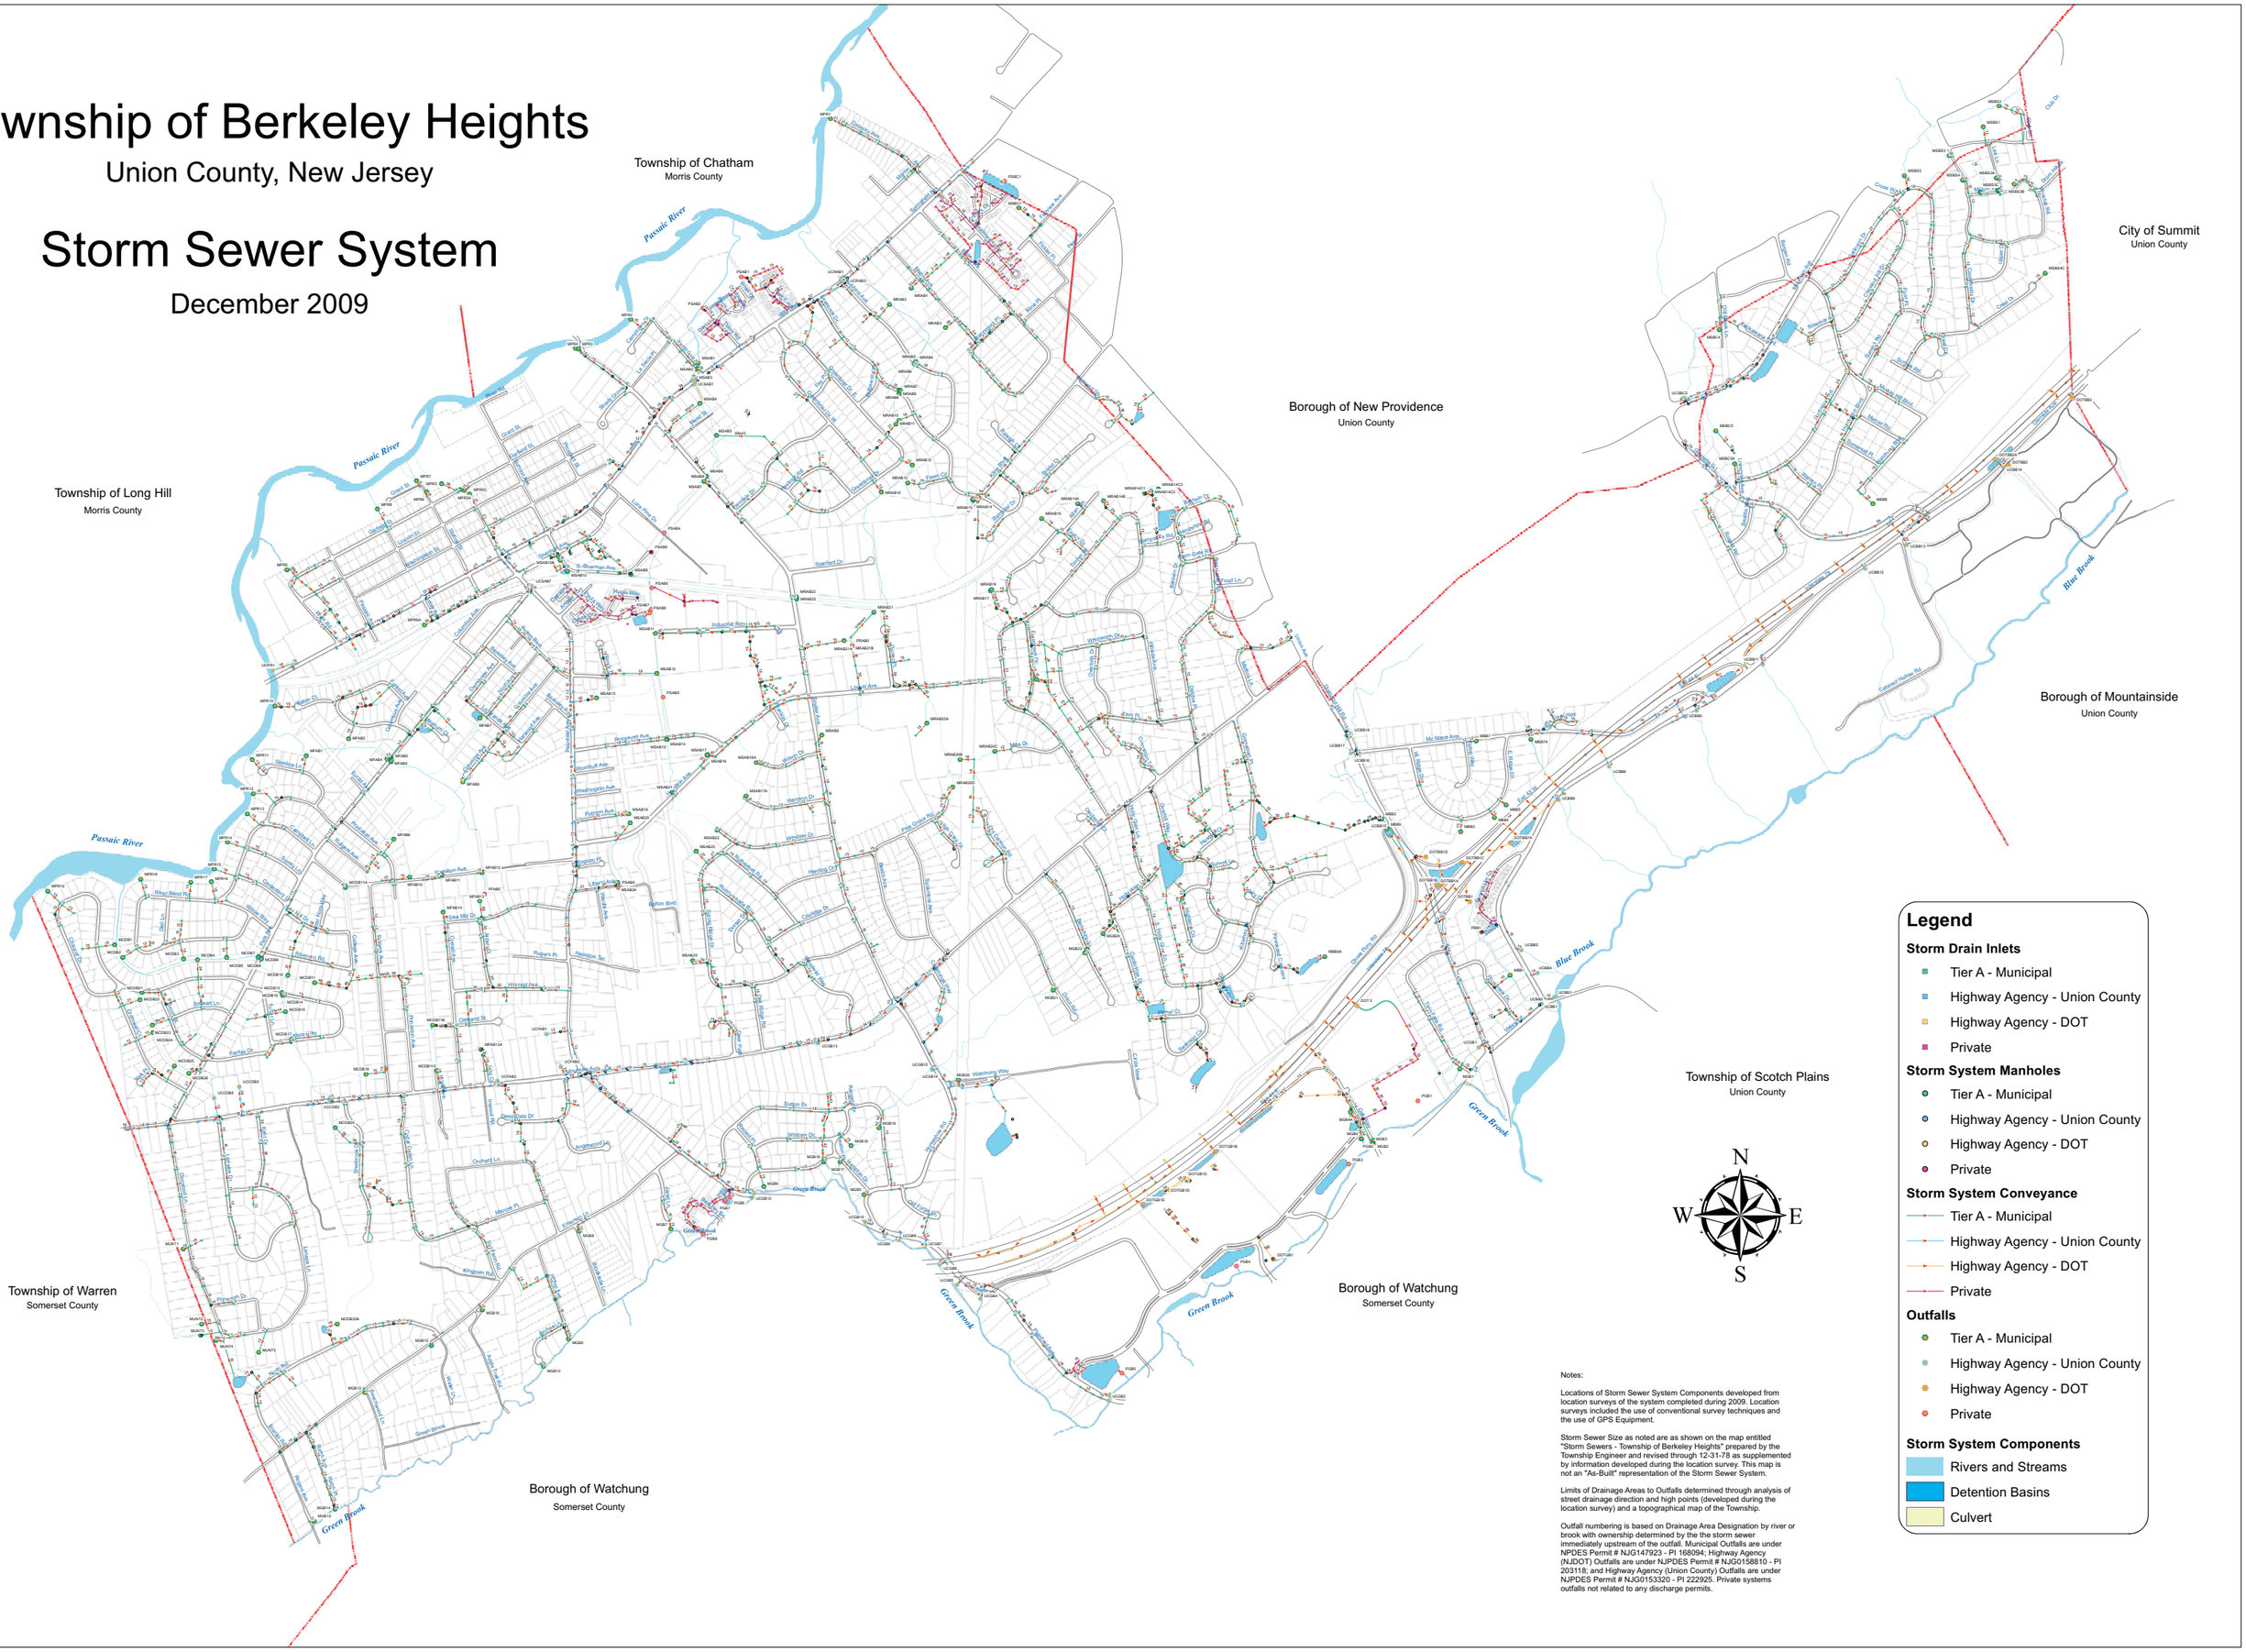

Legend

Storm Drain Inlets

- Tier A - Municipal
- Highway Agency - Union County
- Highway Agency - DOT
- Private

Storm System Manholes

- Tier A - Municipal
- Highway Agency - Union County
- Highway Agency - DOT
- Private

Storm System Conveyance

- Tier A - Municipal
- Highway Agency - Union County
- Highway Agency - DOT
- Private

Outfalls

- Tier A - Municipal
- Highway Agency - Union County
- Highway Agency - DOT
- Private

Storm System Components

- Rivers and Streams
- Detention Basins
- Culvert

Notes:

Locations of Storm Sewer System Components developed from location surveys of the system completed during 2009. Location surveys included the use of conventional survey techniques and the use of GPS Equipment.

Storm Sewer Size as noted are as shown on the map entitled "Storm Sewers - Township of Berkeley Heights" prepared by the Township Engineer and revised through 12-31-78 as supplemented by information developed during the location survey. This map is not an "As-Built" representation of the Storm Sewer System.

Limits of Drainage Areas to Outfalls determined through analysis of street drainage direction and high points (developed during the location survey) and a topographical map of the Township.

Outfall numbering is based on Drainage Area Designation by river or brook with ownership determined by the the storm sewer immediately upstream of the outfall. Municipal Outfalls are under NPDES Permit # NJG1479?3 - PI 168094; Highway Agency (NJDOT) Outfalls are under NJPDES Permit # NJG0158810 - PI 203118; and Highway Agency (Union County) Outfalls are under NJPDES Permit # NJG0153?20 - PI 222925. Private systems outfalls not related to any discharge permits.